NORTHUMBERLAND COUNTY

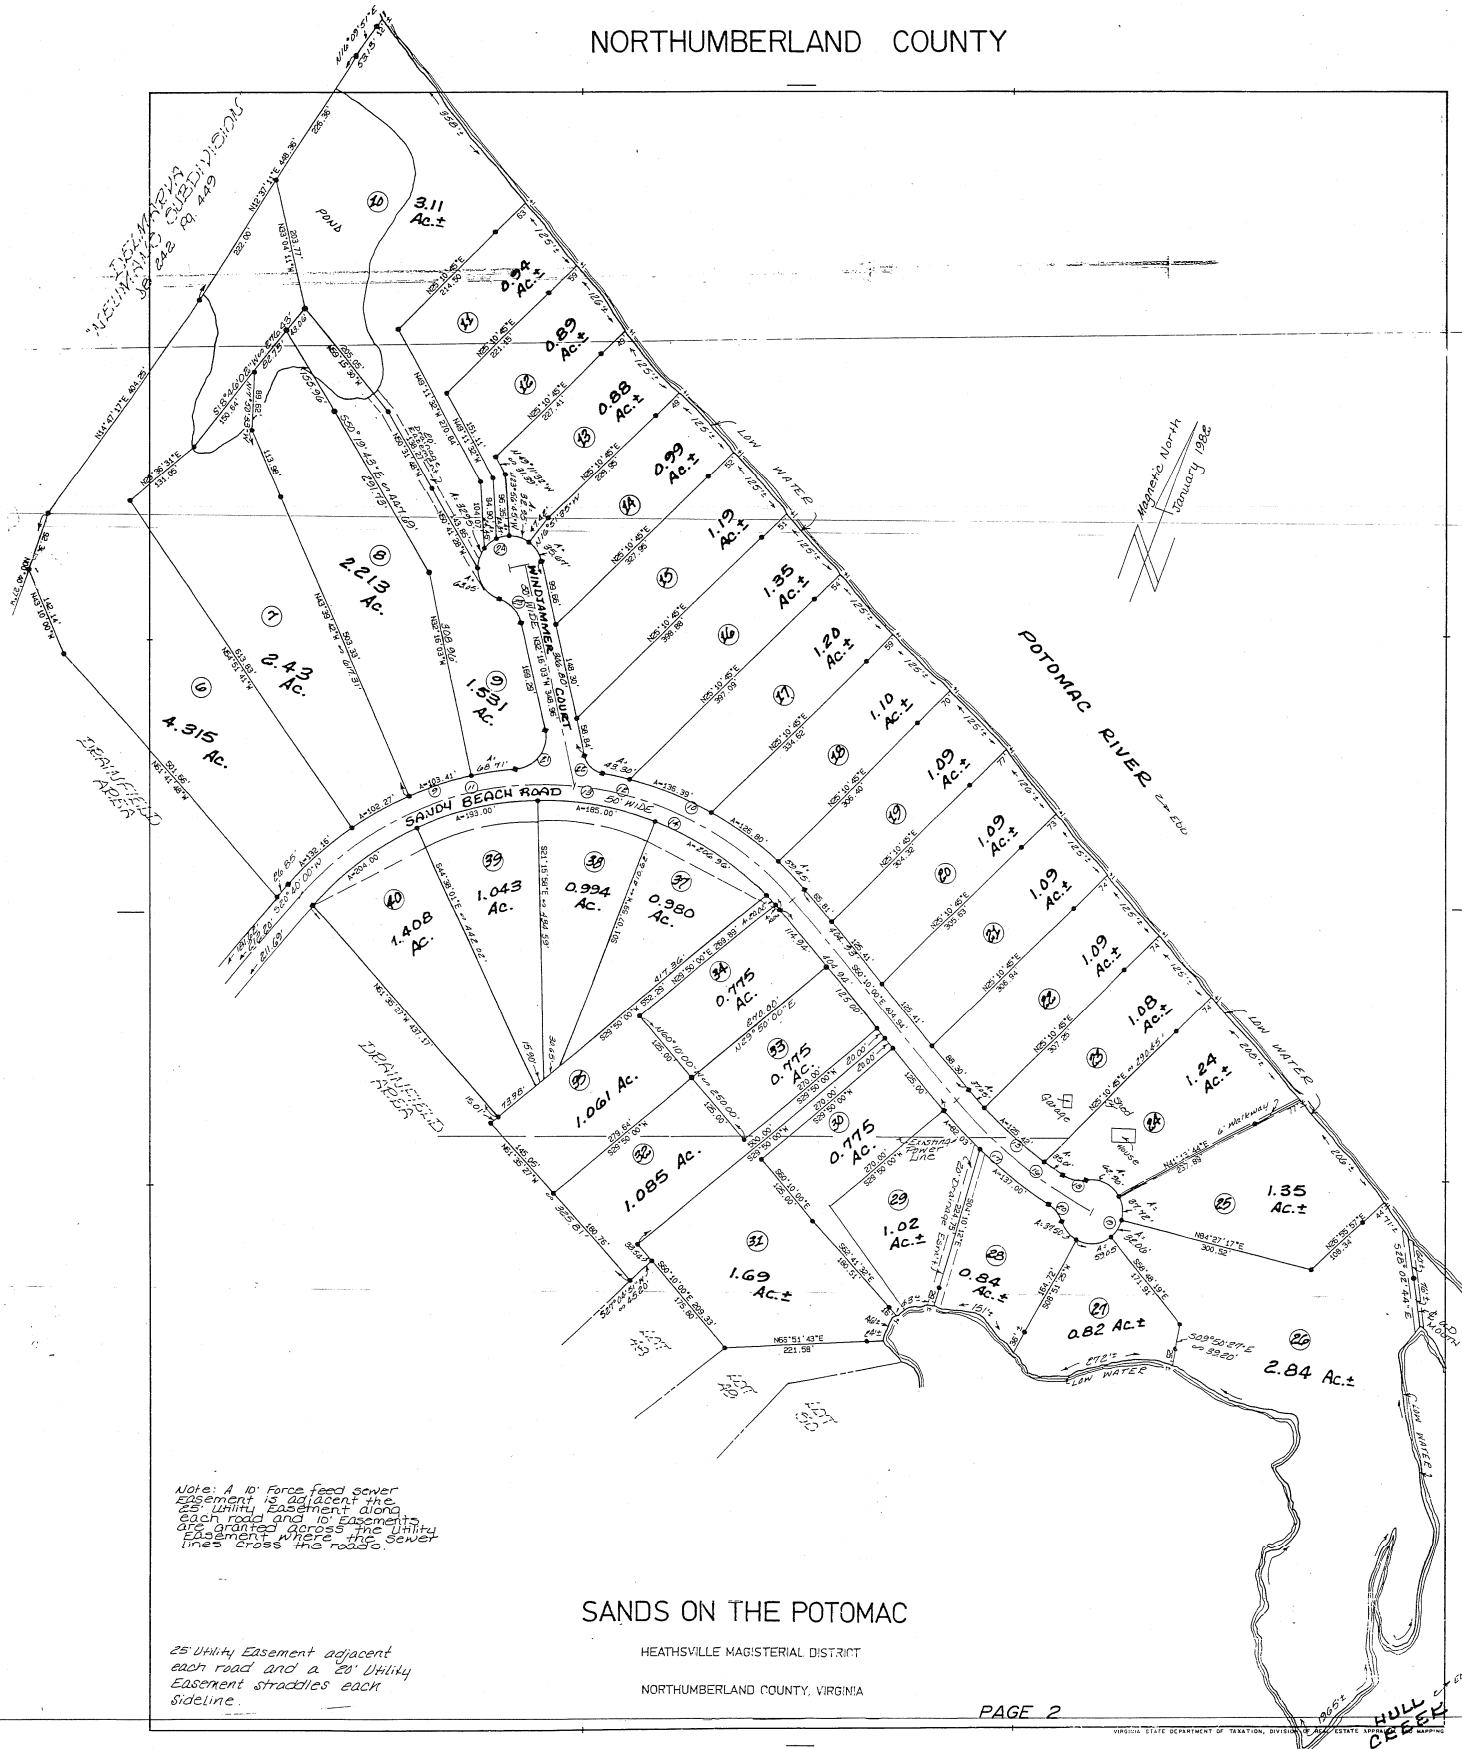

Note: A 10' Force feed sewer Easement is adjacent the 25' Utility Easement along each road and 10' Easements are granted across the Utility Easement where the sewer lines cross the roads.

SANDS ON THE POTOMAC

HEATHSVILLE MAGISTERIAL DISTRICT

NORTHUMBERLAND COUNTY, VIRGINIA

25' Utility Easement adjacent each road and a 20' Utility Easement straddles each sideline.

PAGE 2

VIRGINIA STATE DEPARTMENT OF TAXATION, DIVISION OF REAL ESTATE APPRAISAL & MAPPING

SCALE IN FEET

600 0 600 1200 1800 2400

200 0 200 400 600 800

DISTRICT

SECTION 18E

INSERT

ISED: