NORTHUMBERLAND COUNTY

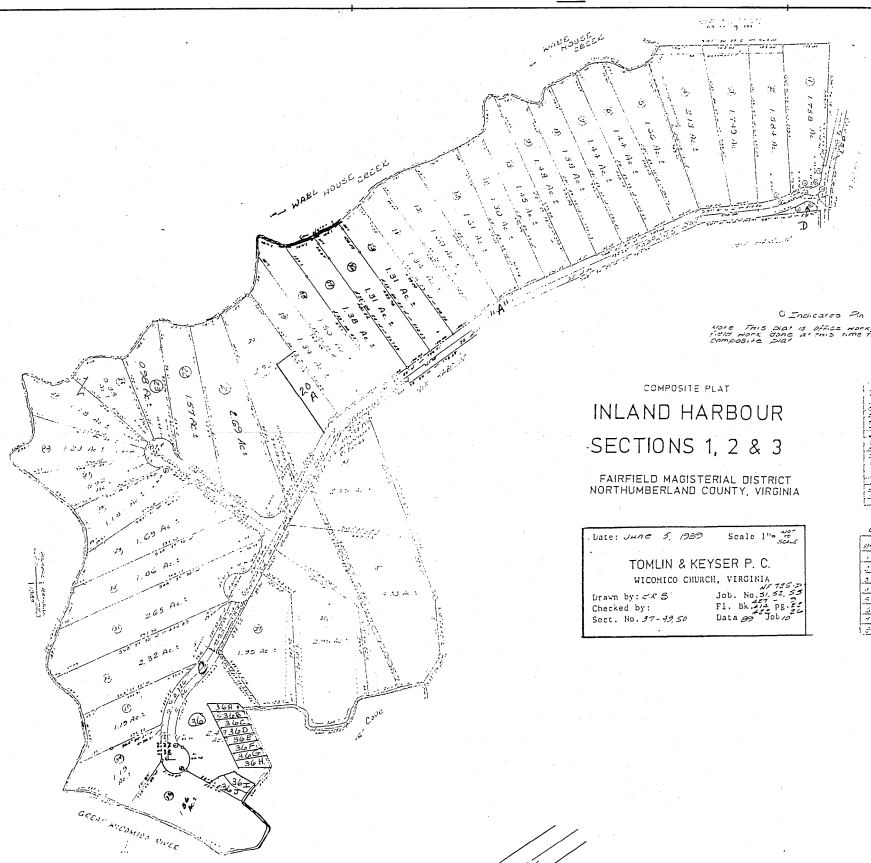

© Indicates Pin

NOTE: THIS PLAT IS OFFICE WORK ONLY NO FIELD WORK DONE AT THIS TIME FOR THIS COMPOSITE PLAT

COMPOSITE PLAT

INLAND HARBOUR
SECTIONS 1, 2 & 3

FAIRFIELD MAGISTERIAL DISTRICT
NORTHUMBERLAND COUNTY, VIRGINIA


TOMLIN & KEYSER P. C.
WICOMICO CHURCH, VIRGINIA

Drawn by: ERB
Checked by:
Sect. No. 37-48, 50
Job. No. 31, 32, 34
Fl. Bk. 221 PG. 22
Date 89 Job 10





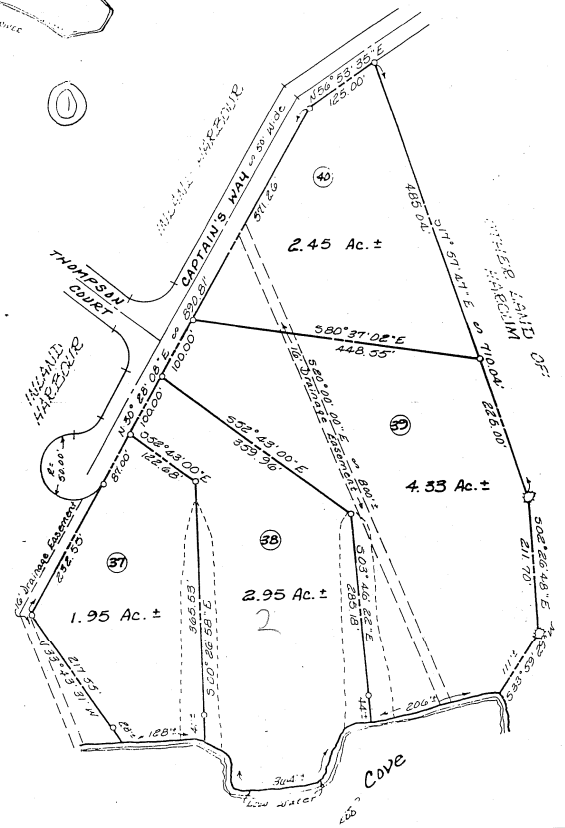

DIVISION SURVEY

INLAND HARBOUR
SECTION III

FAIRFIELD MAGISTERIAL DISTRICT

NORTHUMBERLAND COUNTY, VIRGINIA

SHEET 1 OF 3

VIRGINIA STATE DEPARTMENT OF TAXATION, DIVISION OF REAL ESTATE APPRAISAL AND MAPPING

SCALE IN FEET
600 0 600 1200 1800 2400
200 0 200 400 600 800

DISTRICT

SECTION 37B
INSERT

ISED: