NORTHUMBERLAND COUNTY

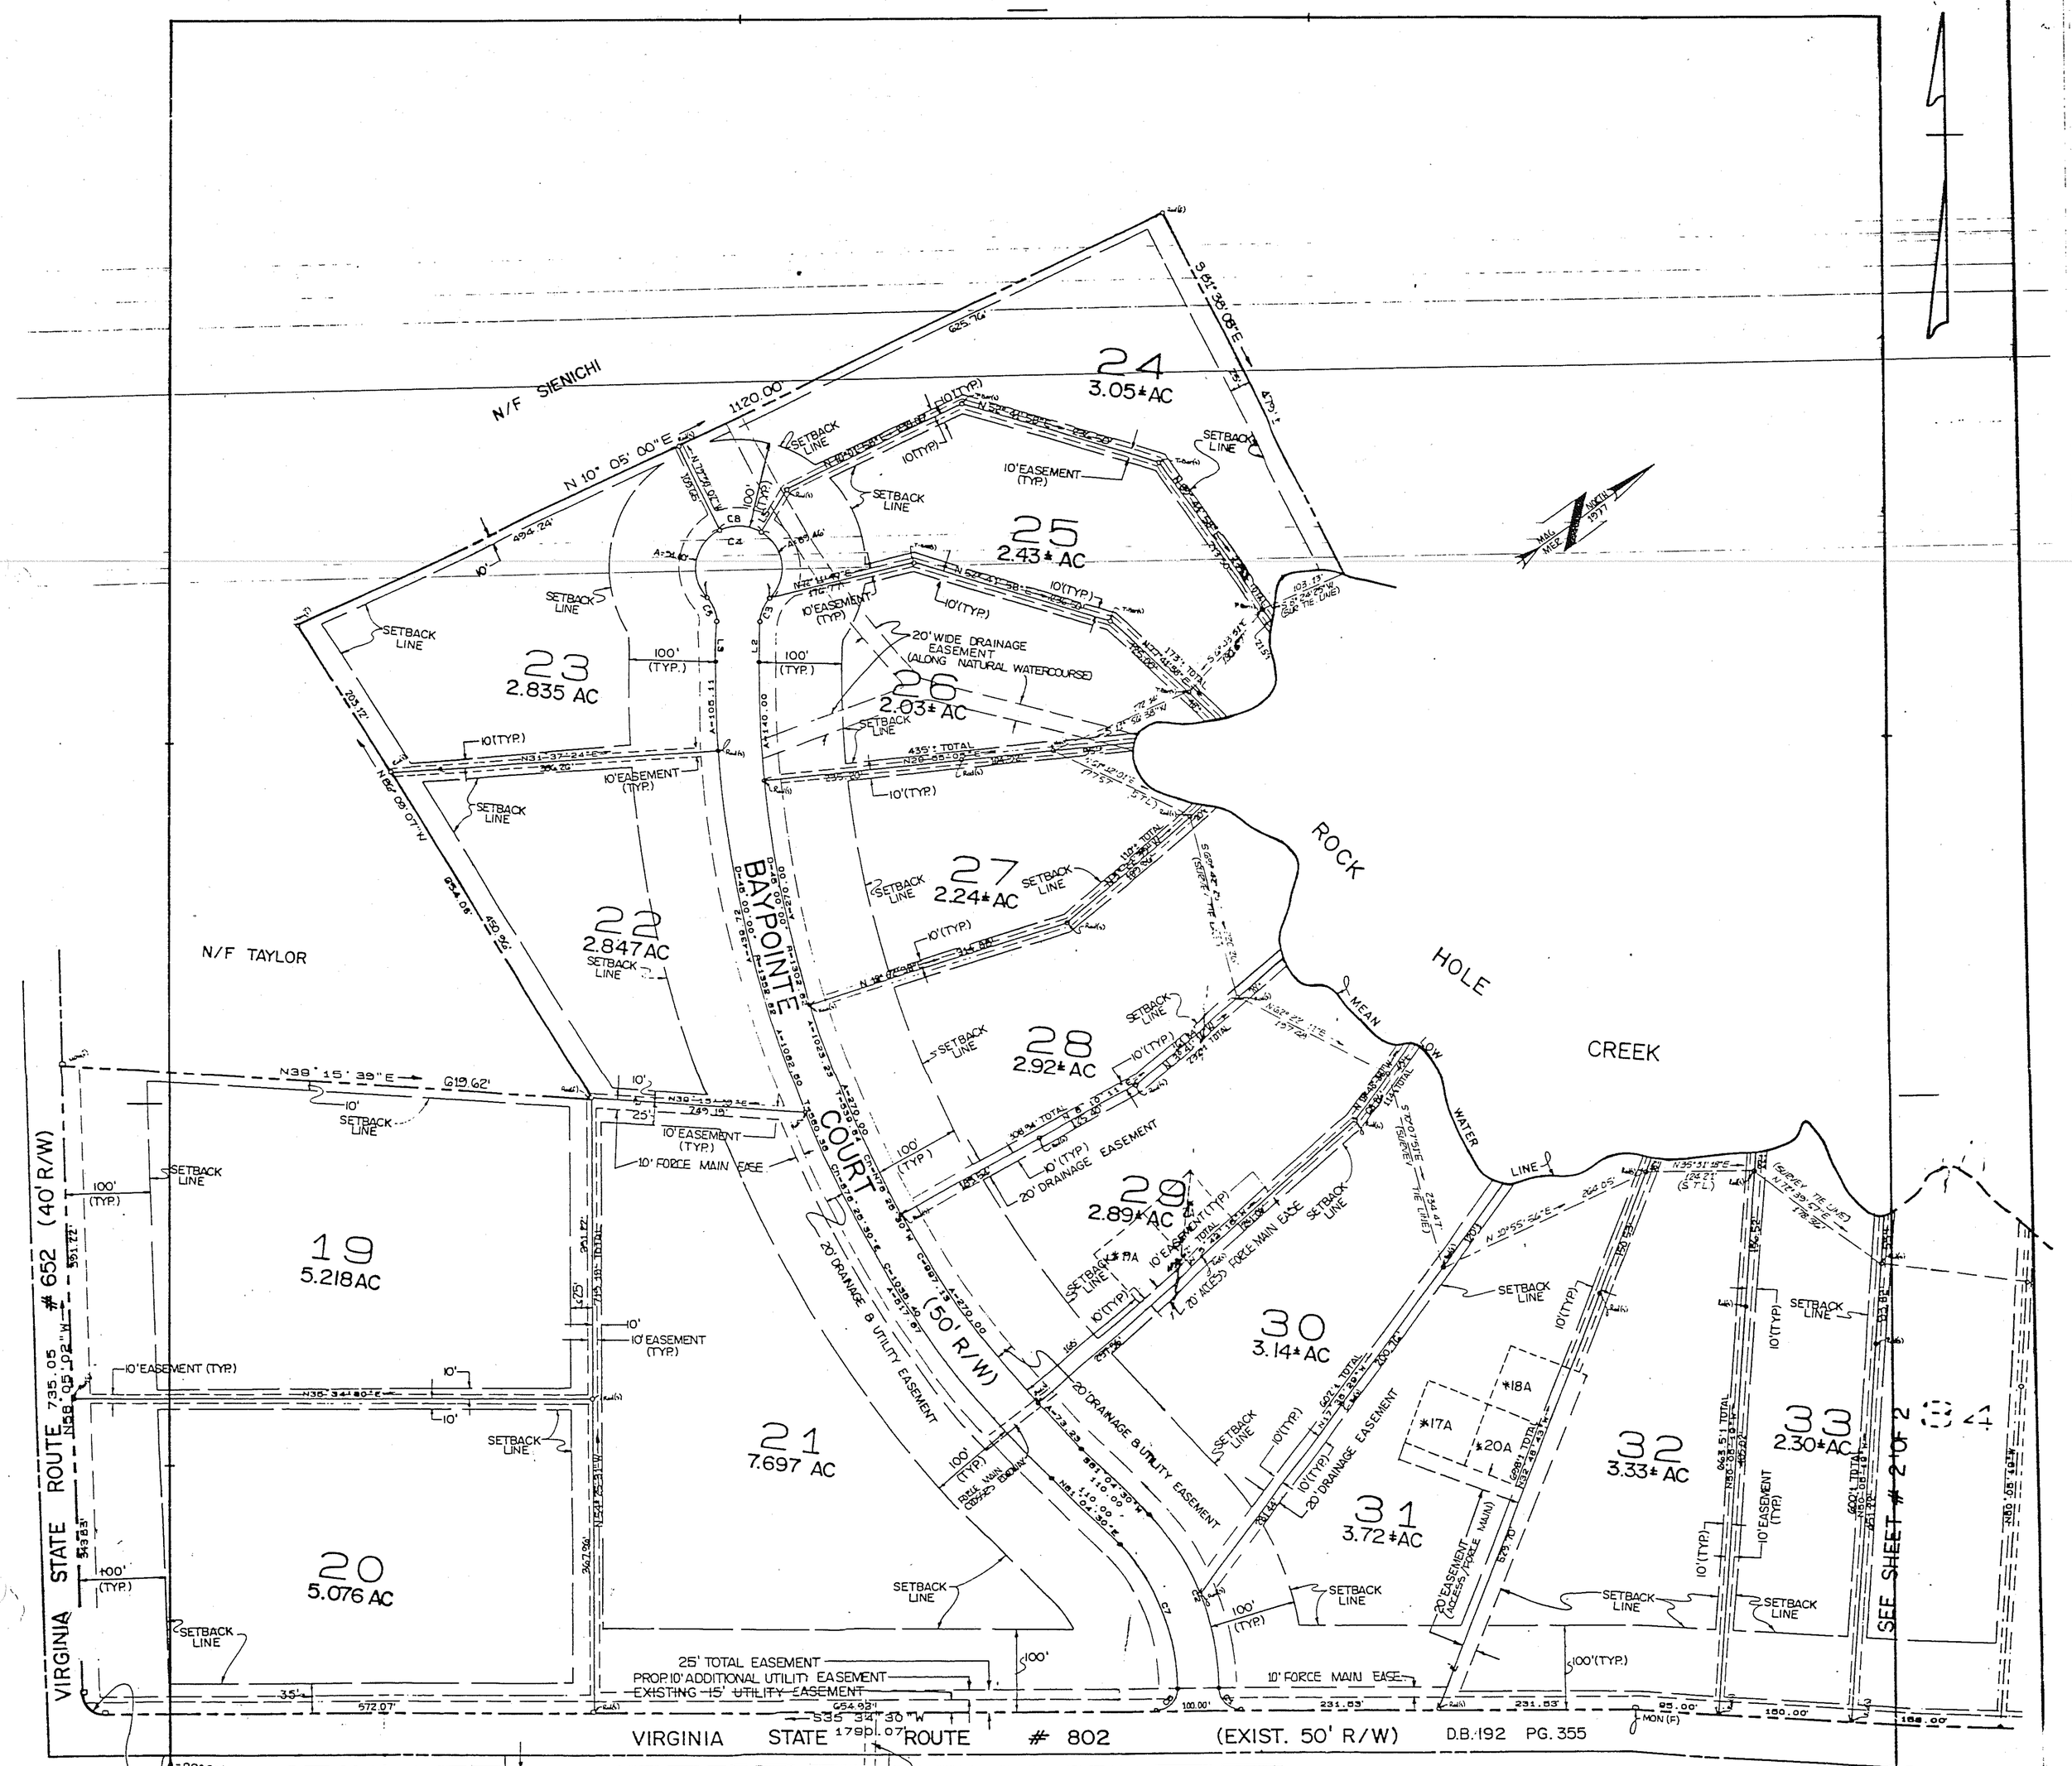

BAYPOINTE SECTION I

* 75'X 75' (TYPICAL) REMOTE DRAINFIELD EASEMENT.
NOTE: NUMBER FOLLOWED BY 'A' CORRESPONDS TO THE LOT SERVED BY EACH DRAINFIELD.
SOIL ANALYSIS & DRAINFIELD LOCATIONS PROVIDED BY: SOIL EVALUATION SERVICES - LANEVIEW, VIRGINIA.

LINES:

No.	Direction	Length
1	N88°18'37"W	38.38
2	N53°55'30"W	47.75
3	S53°55'30"E	47.75
4	N77°24'44"W	25.88
5	N22°40'17"W	59.59
6	N36°54'41"E	8.00

CURVES:

No.	Delta	Radius	Arc Length	Tangent	Chord
1	90°00'00"	25.00	39.27	25.00	38.38 S80°34'30"W
2	44°30'00"	293.88	228.24	120.23	222.55 N78°40'30"W
3	45°45'42"	40.00	30.55	16.06	29.81 N32°02'39"W
4	287°31'25"	50.00	233.48	62.21	72.22 S36°04'30"W
5	45°45'42"	40.00	30.55	16.06	29.81 S76°48'34"E
6	90°00'00"	25.00	39.27	25.00	38.38 S 9°25'30"E
7	44°30'00"	243.88	189.41	99.77	184.69 S76°40'30"E
8	57°17'46"	50.00	50.00	27.32	47.94 S36°40'50"W

BAYPOINTE SECTION II

VIRGINIA STATE DEPARTMENT OF TAXATION, DIVISION OF REAL ESTATE APPRAISAL AND MAPPING

SCALE IN FEET
600 0 600 1200 1800 2400
200 0 200 400 600 800

DISTRICT

SECTION 39A
INSERT 1 OF 2