NORTHUMBERLAND COUNTY

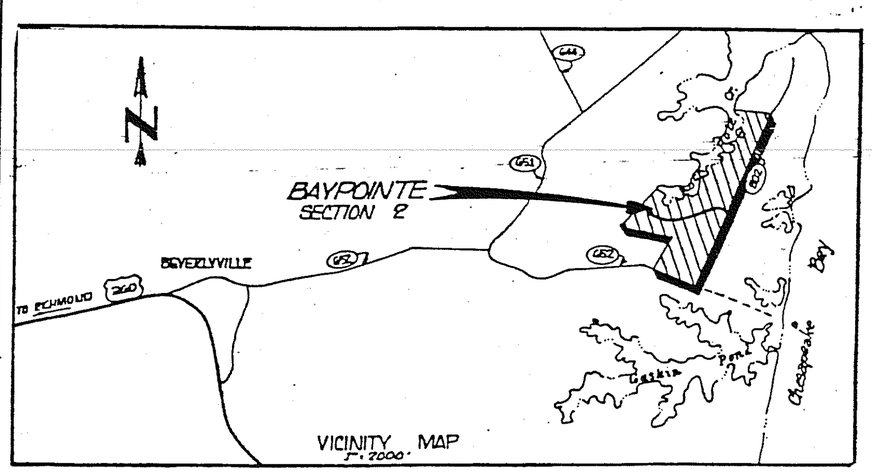

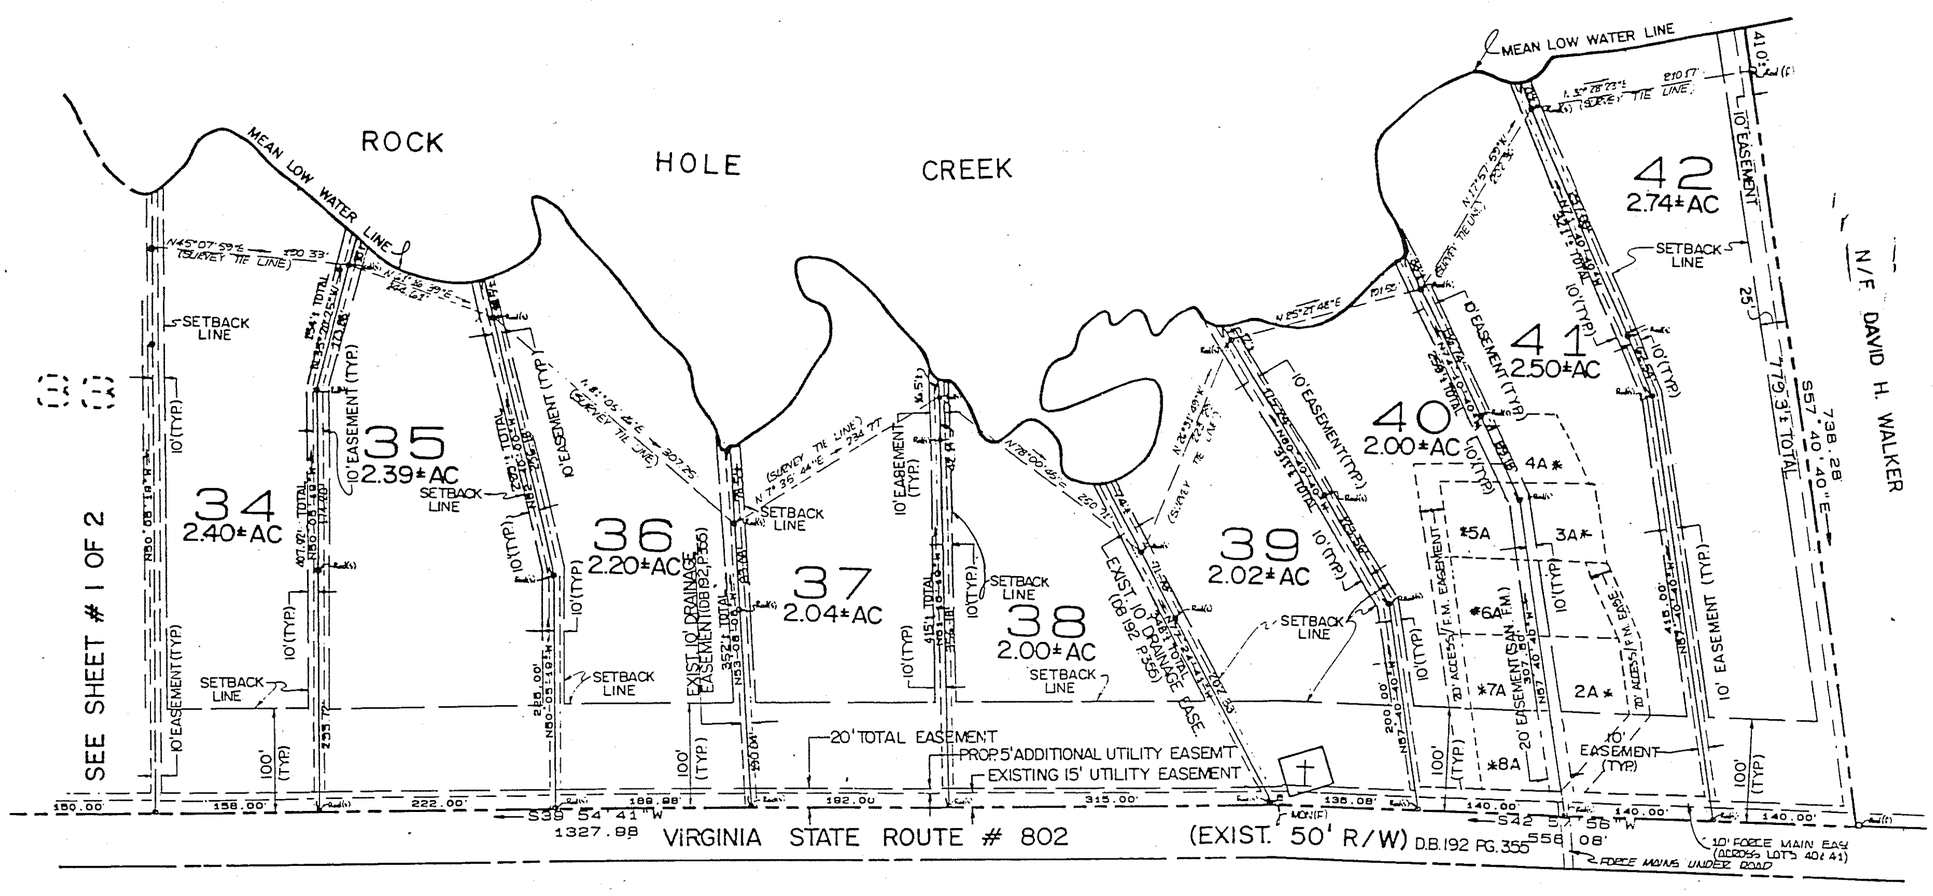

* 75'X 75' (TYPICAL) REMOTE DRAINFIELD EASEMENT.
NOTE: NUMBER FOLLOWED BY 'A' CORRESPONDS TO THE LOT SERVED BY EACH DRAINFIELD.
SOIL ANALYSIS & DRAINFIELD LOCATIONS PROVIDED BY: SOIL EVALUATION SERVICES - LANEVIEW, VIRGINIA.

BAYPOINTE SECTION II

VIRGINIA STATE DEPARTMENT OF TAXATION, DIVISION OF REAL ESTATE APPRAISAL AND MAPPING

SCALE IN FEET
600 0 600 1200 1800 2400
200 0 200 400 600 800

DISTRICT

SECTION 39A
INSERT 2 OF 2