NORTHUMBERLAND COUNTY

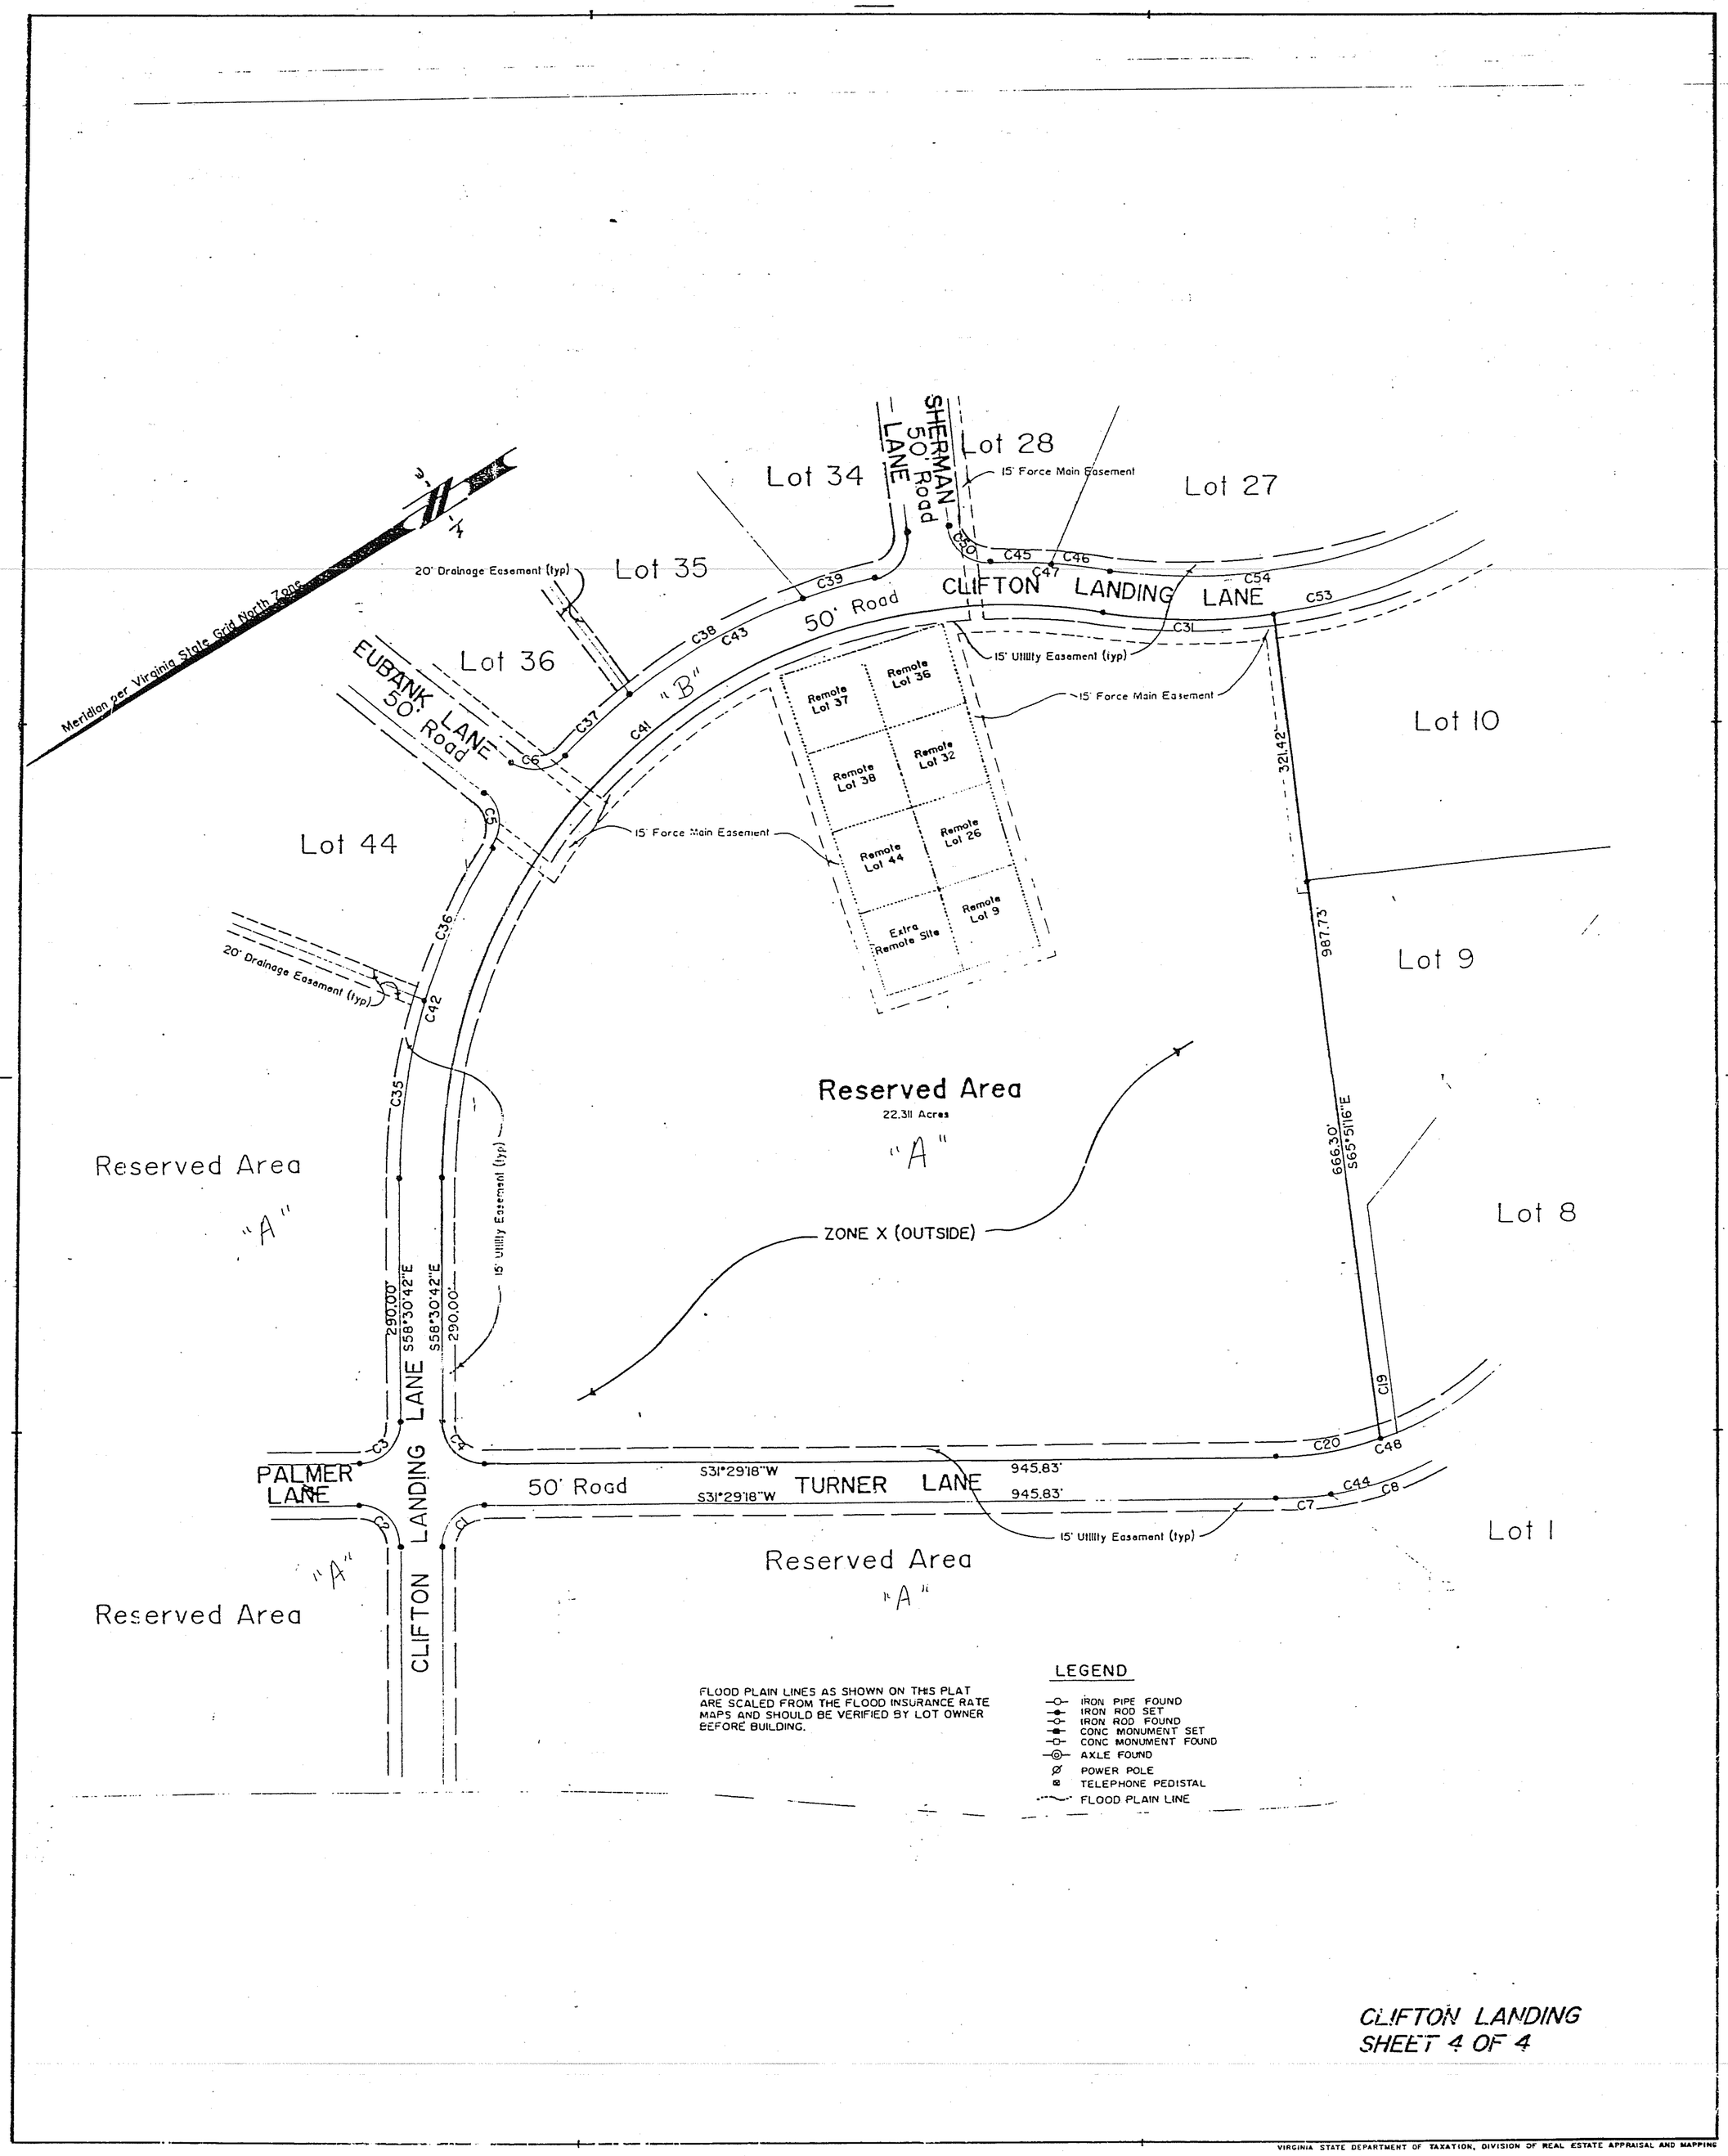

FLOOD PLAIN LINES AS SHOWN ON THIS PLAT ARE SCALED FROM THE FLOOD INSURANCE RATE MAPS AND SHOULD BE VERIFIED BY LOT OWNER BEFORE BUILDING.

LEGEND

- IRON PIPE FOUND
- IRON ROD SET
- IRON ROD FOUND
- CONC MONUMENT SET
- CONC MONUMENT FOUND
- AXLE FOUND
- POWER POLE
- TELEPHONE PEDISTAL
- FLOOD PLAIN LINE

CLIFTON LANDING
SHEET 4 OF 4

VIRGINIA STATE DEPARTMENT OF TAXATION, DIVISION OF REAL ESTATE APPRAISAL AND MAPPING

SCALE IN FEET
600 0 600 1200 1800 2400
200 0 200 400 600 800

DISTRICT

SECTION 51C
INSERT