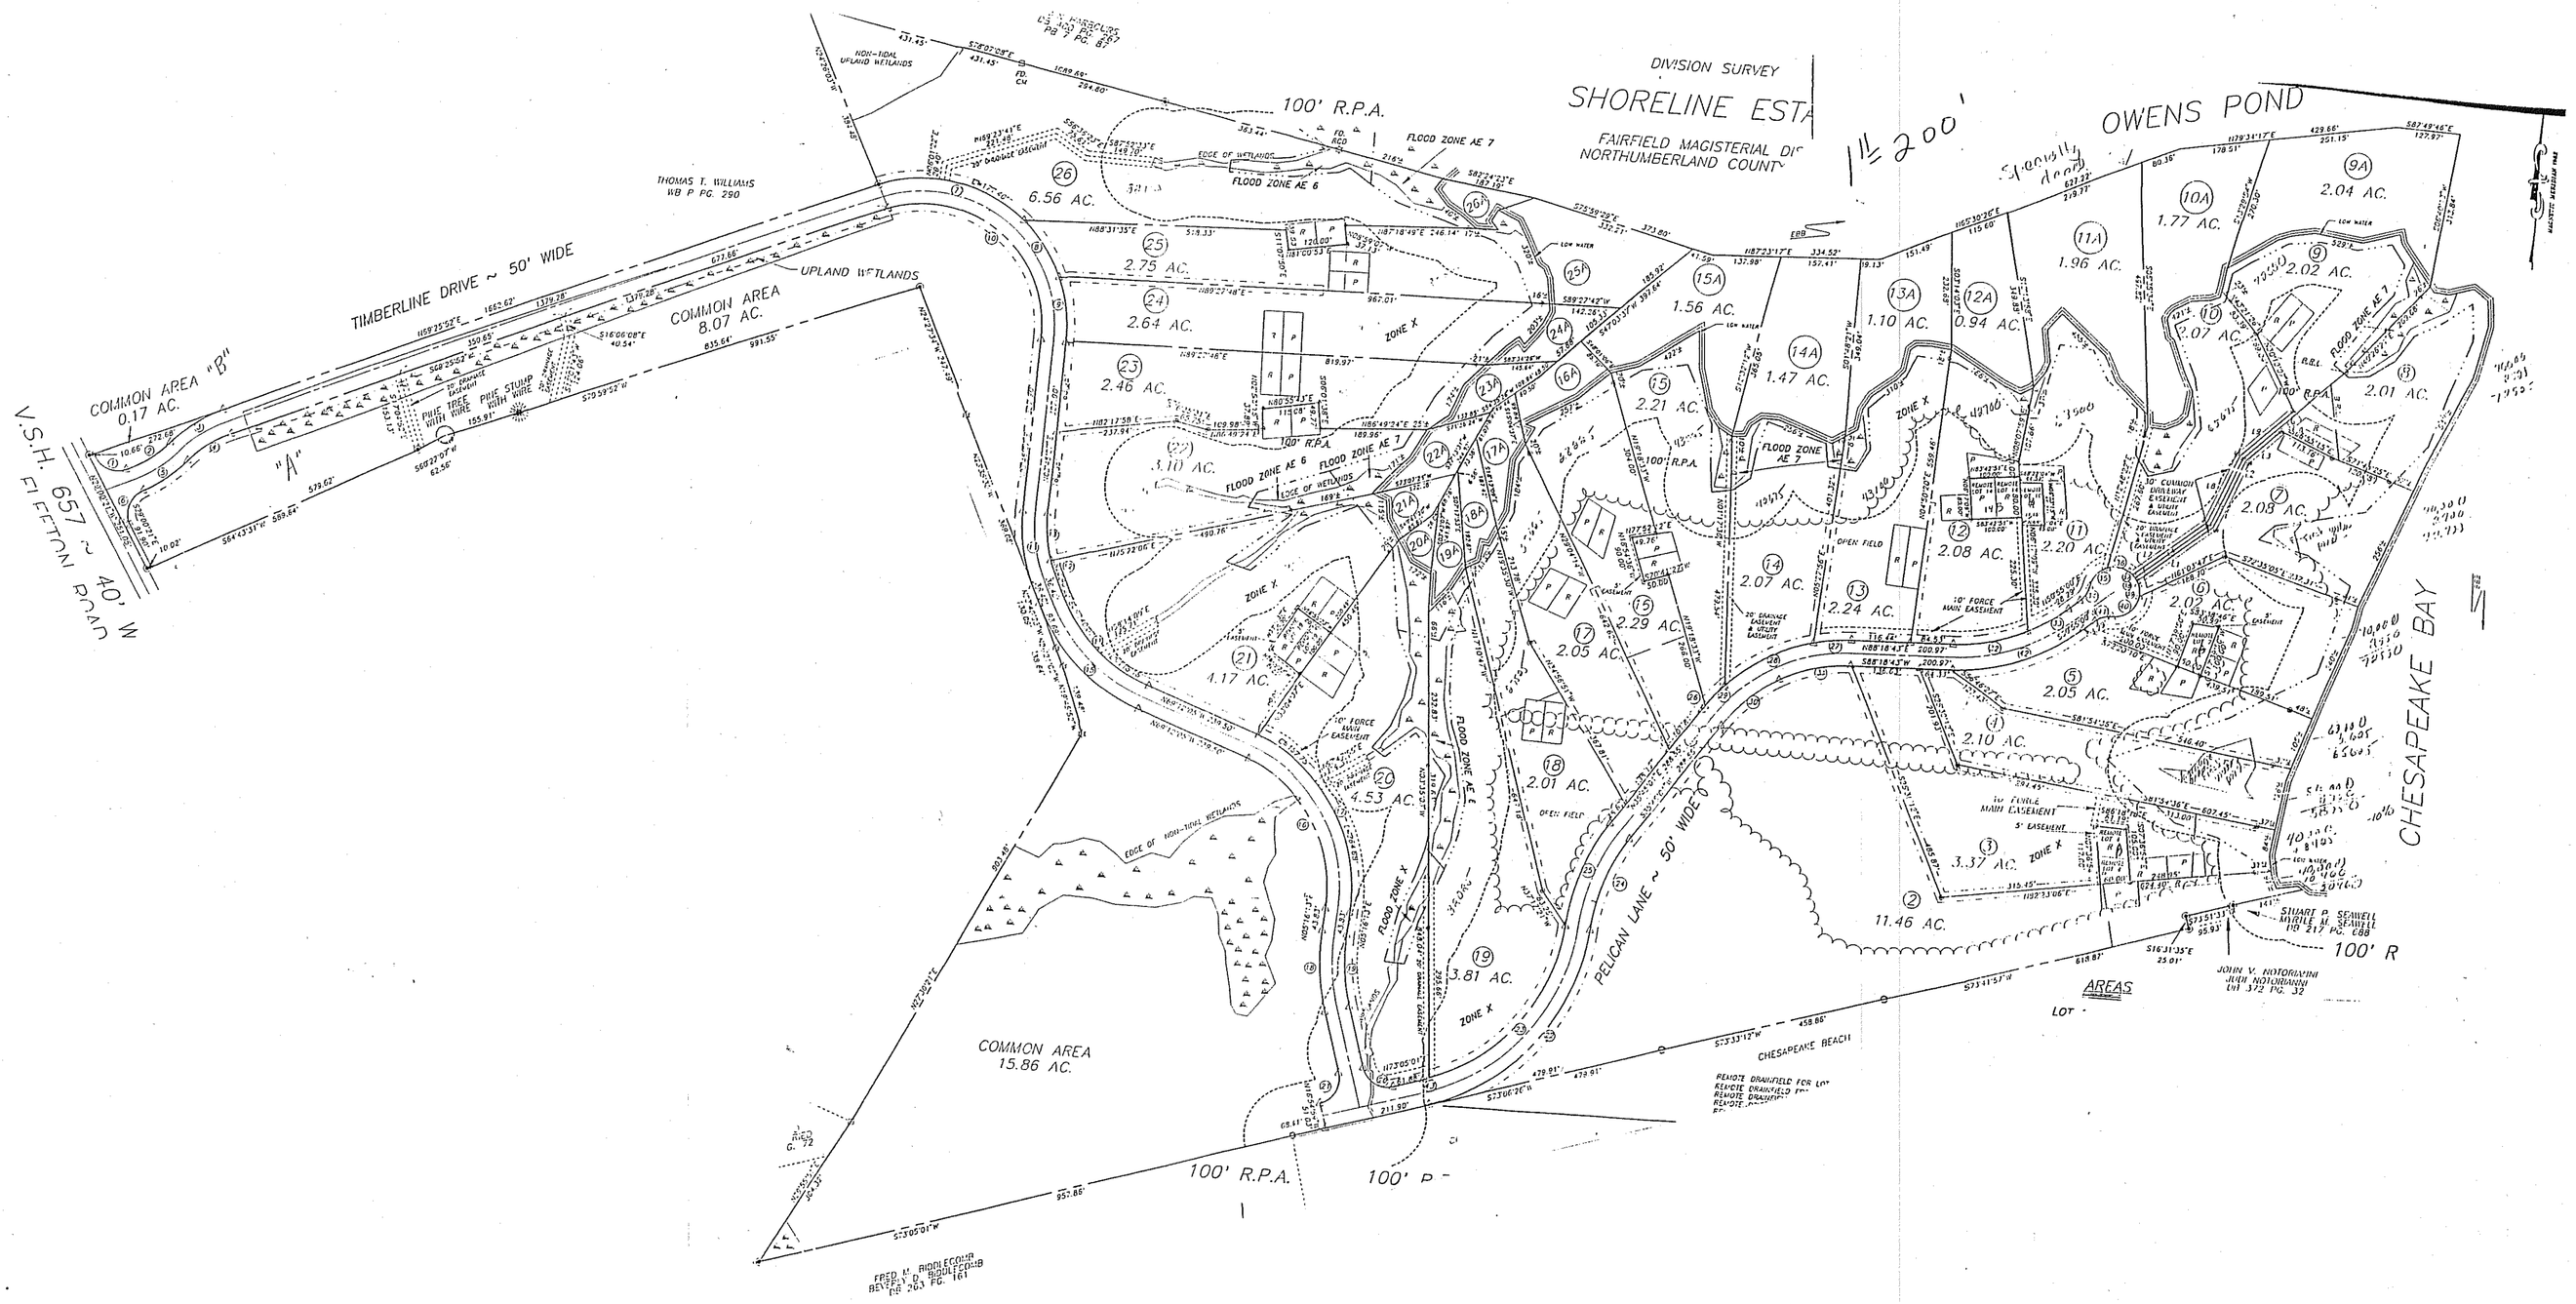
DIVISION SURVEY
SHORELINE ESTA
FAIRFIELD MAGISTERIAL DI
NORTHUMBERLAND COUNT
1" = 200'
OWENS POND
CHESAPEAKE BAY
TIMBERLINE DRIVE ~ 50' WIDE
COMMON AREA "B" 0.17 AC.
COMMON AREA 8.07 AC.
COMMON AREA 15.86 AC.
V.S.H. 657 ~ 40' W
FLETTON ROAD
PELICAN LANE ~ 50' WIDE
100' R.P.A.
FLOOD ZONE AE 7
FLOOD ZONE AE 6
FLOOD ZONE X
UPLAND WETLANDS
THOMAS T. WILLIAMS
WB P PG. 290
CHESAPEAKE BEACH
AREAS
LOT

38G

38G