NORTHUMBERLAND FARMERS MARKET PAVILION

MONUMENT PLACE, HEATHSVILLE VA.

W.E. GWILLIAM FAIA
HAYES, VA 804-815-1612

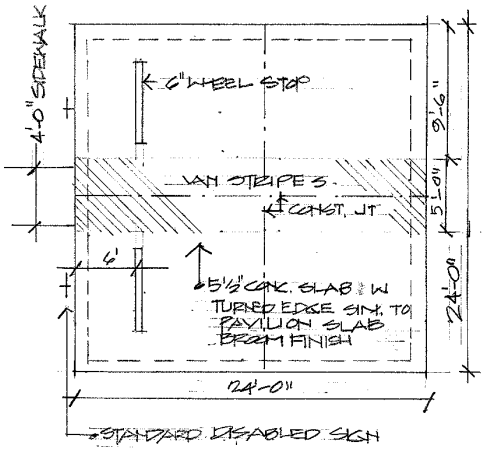

DISALBED PARING PAD

SCALE 1/8"=1'-0"

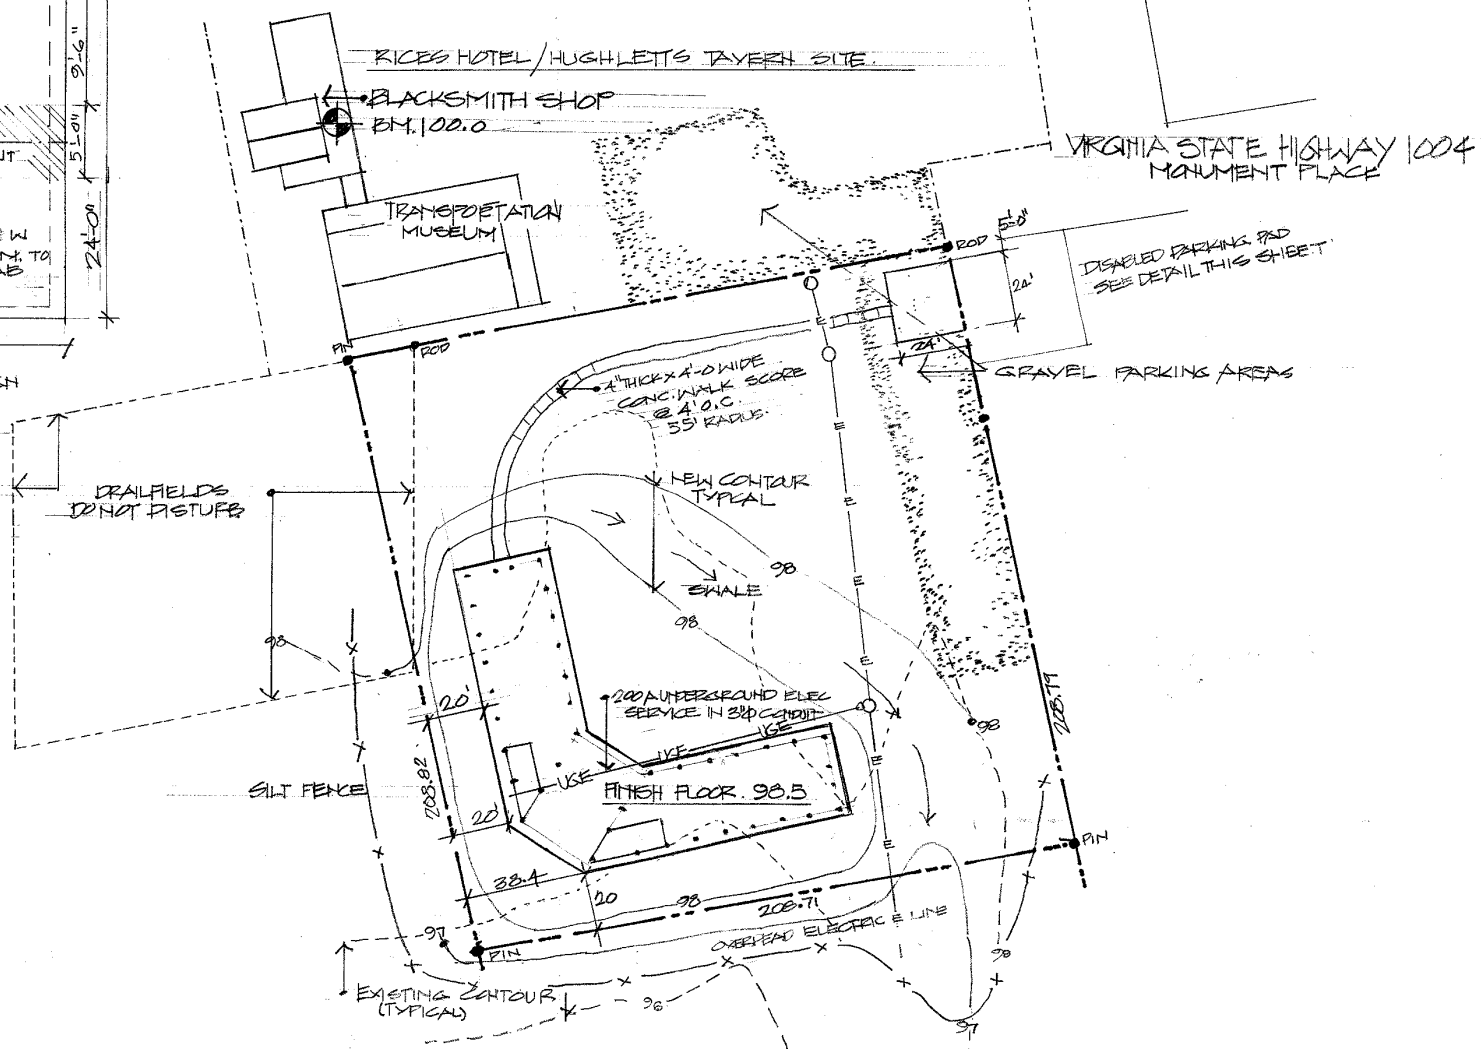

BENCH FOR GRADES - 100.0 FLOOR OF RHHT BLACKSMITH SHOP

SITE PLAN

SCALE 1:40'

TAKEN FROM TOMLIN & KEYSER SURVEY DATED 10-30-03

COMMONWEALTH OF VIRGINIA
W. E. GWILLIAM
Lic. No. 4968
ARCHITECT

DRAWING NUMBER S.1

NORTHUMBERLAND FARMERS MARKET PAVILION

MONUMENT PLACE HEATHSVILLE VA.

W.E. GWILLIAM FAIA
HAYES VA. 804-815-1612

CODE STUDY

IBC 2003

BUILDING USE:
ASSEMBLY - A5 - ASSEMBLY OUTDOOR ACTIVITY

TYPE CONSTRUCTION:
TYPE - VB
ALLOWABLE HEIGHTS, AREA - UNLIMITED
ACTUAL SQUARE FOOTAGE 5626 SF

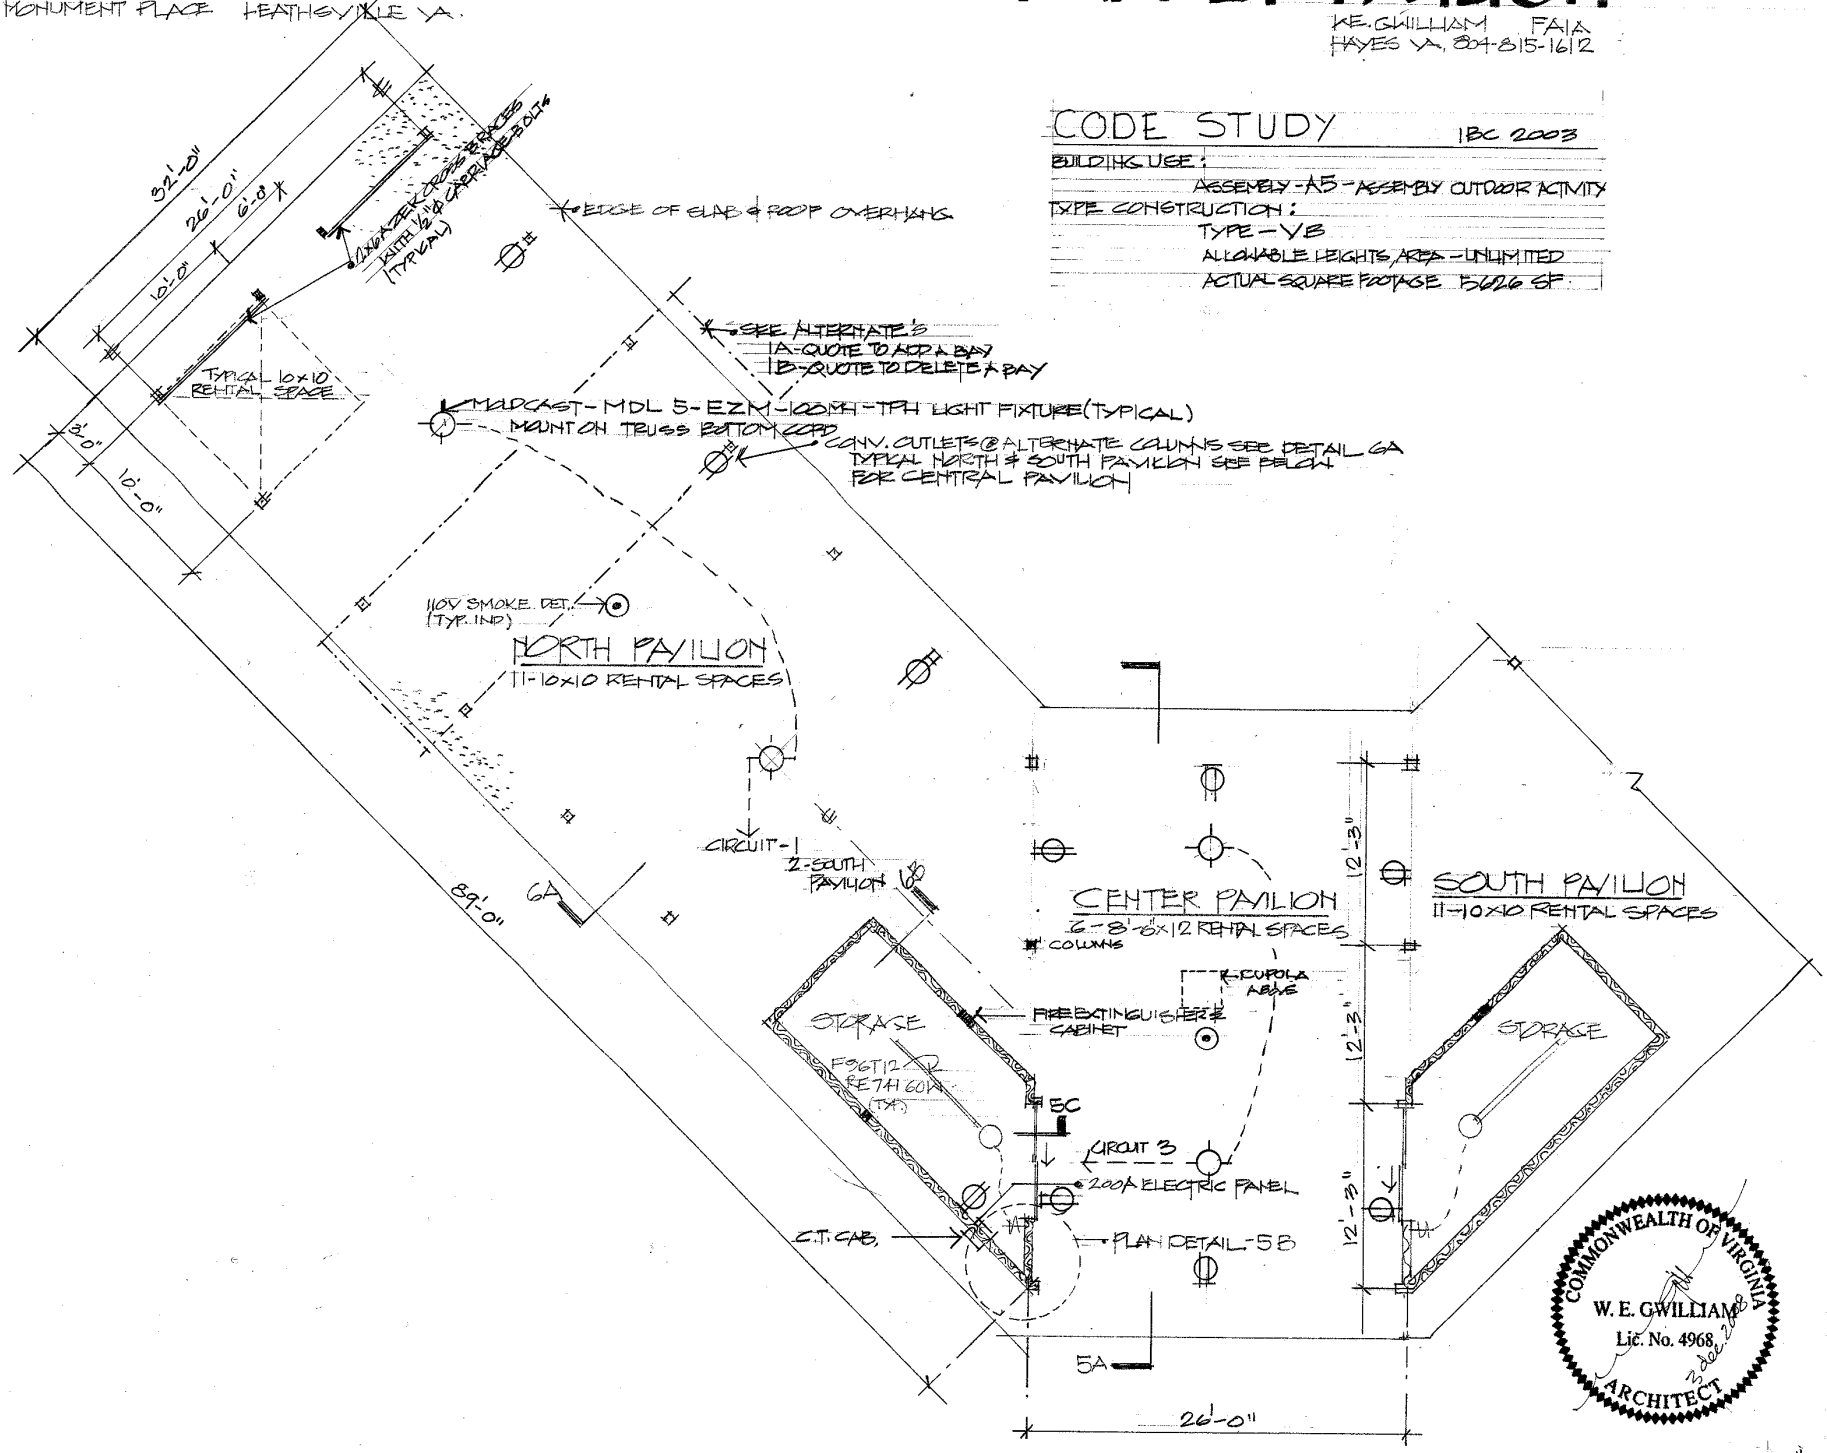

COMMONWEALTH OF VIRGINIA
W. E. GWILLIAM
Lic. No. 4968
ARCHITECT

FLOOR PLAN 1/8" SCALE

DRAWING NUMBER

NORTHUMBERLAND FARMERS MARKET PAVILION

MONUMENT, PLACE HEATHSVILLE VA.

W.E. GWILLIAM FAIA
HAYES VA. 804-815-1612

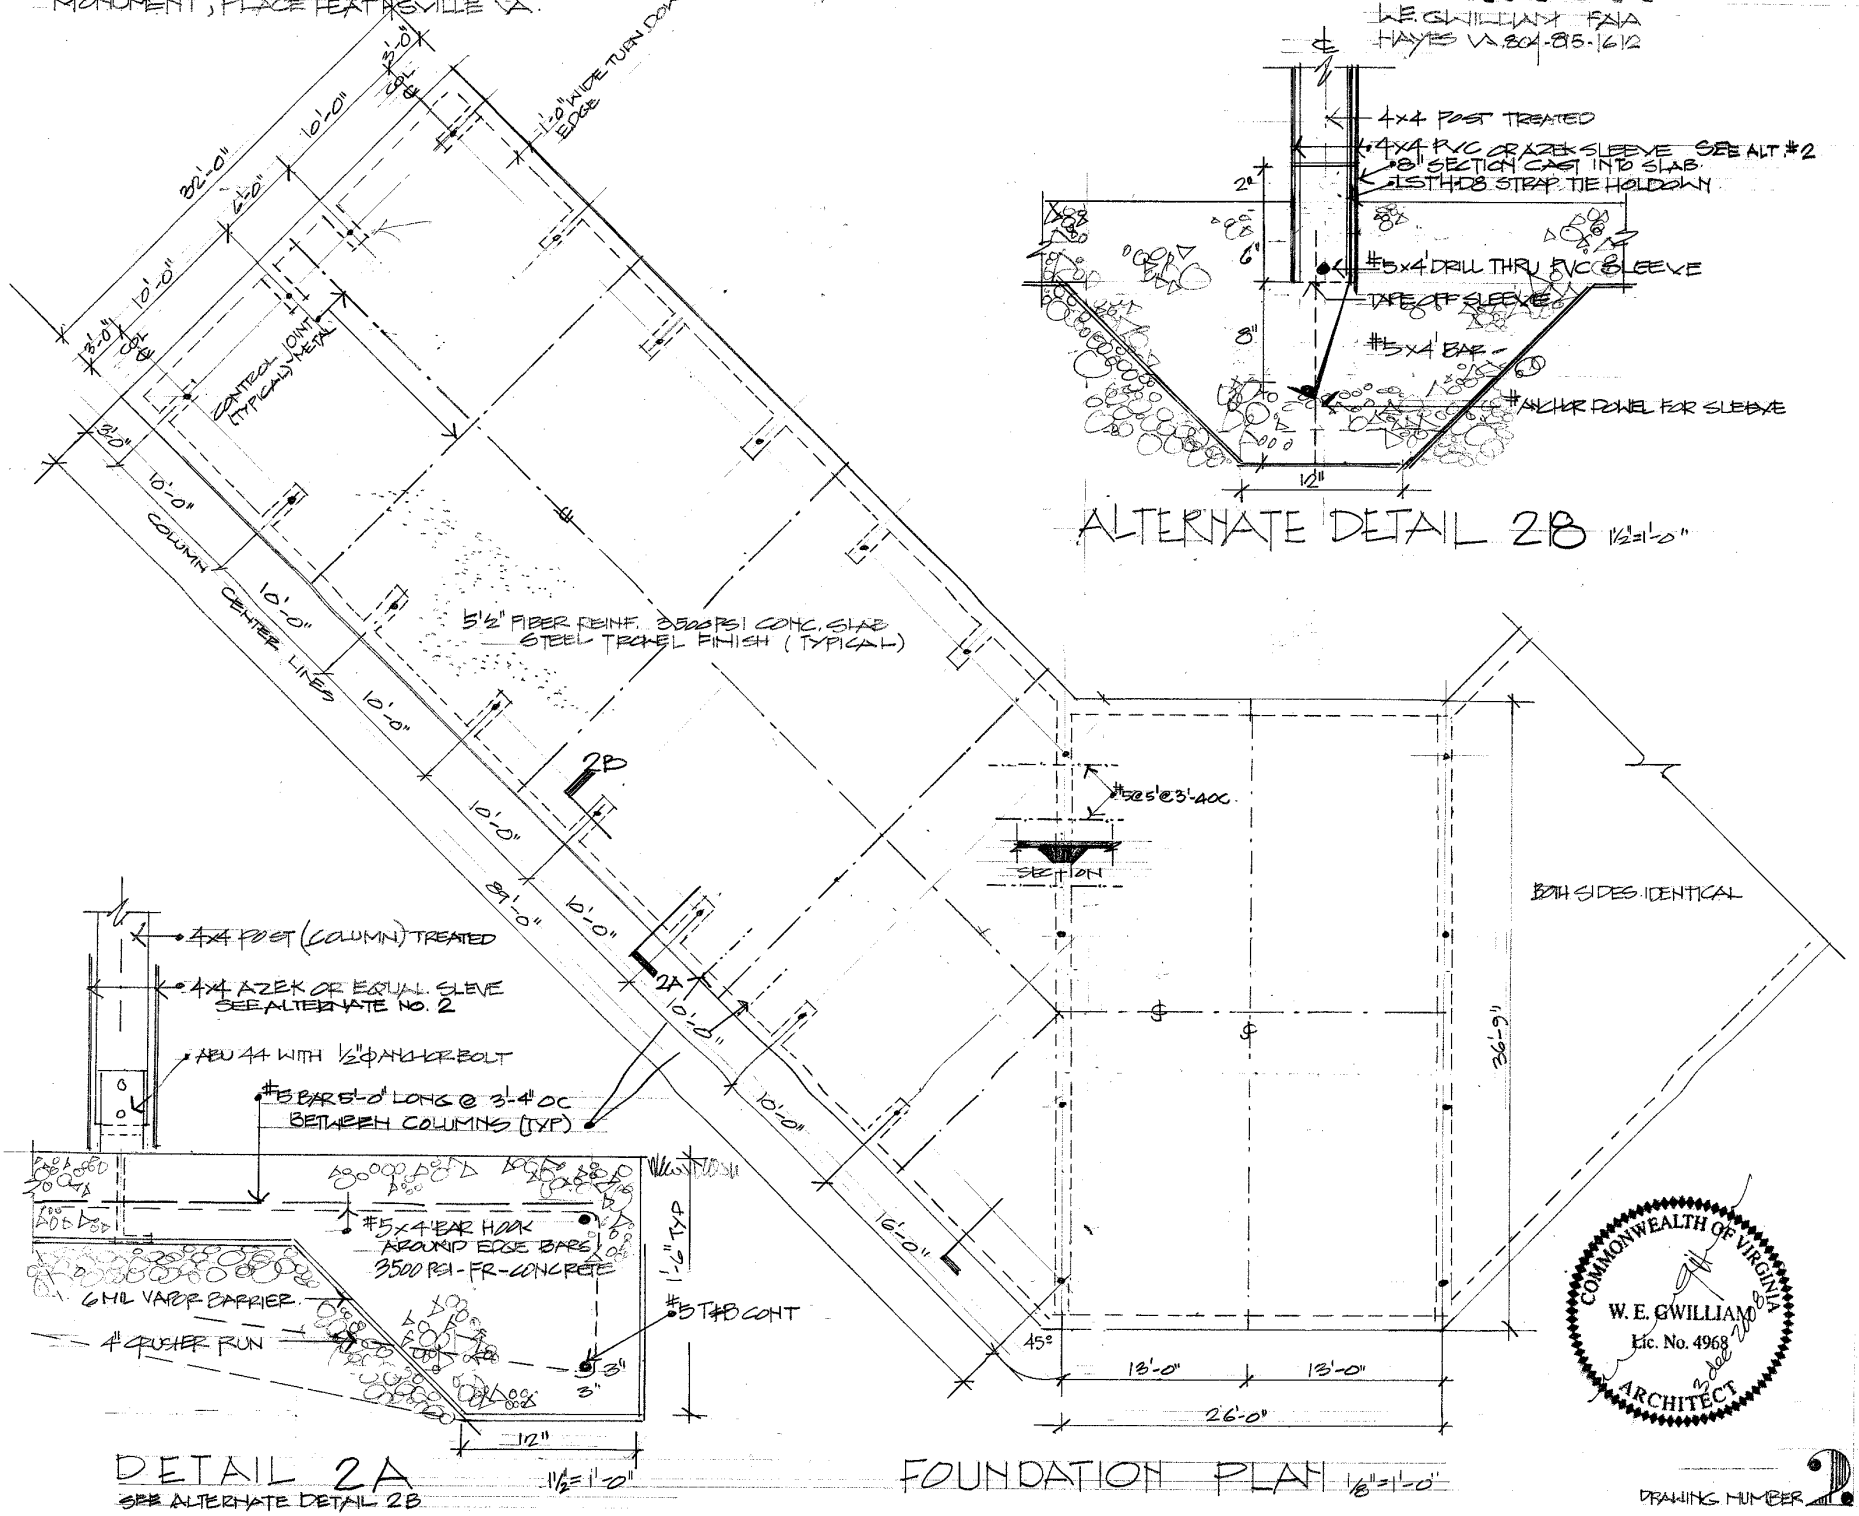

NORTHUMBERLAND FARMERS MARKET PAVILION

MONUMENT SQUARE HEATHSVILLE VA.

W.E. GWILLIAM FAIA
HAYES, VA. 804-815-1612

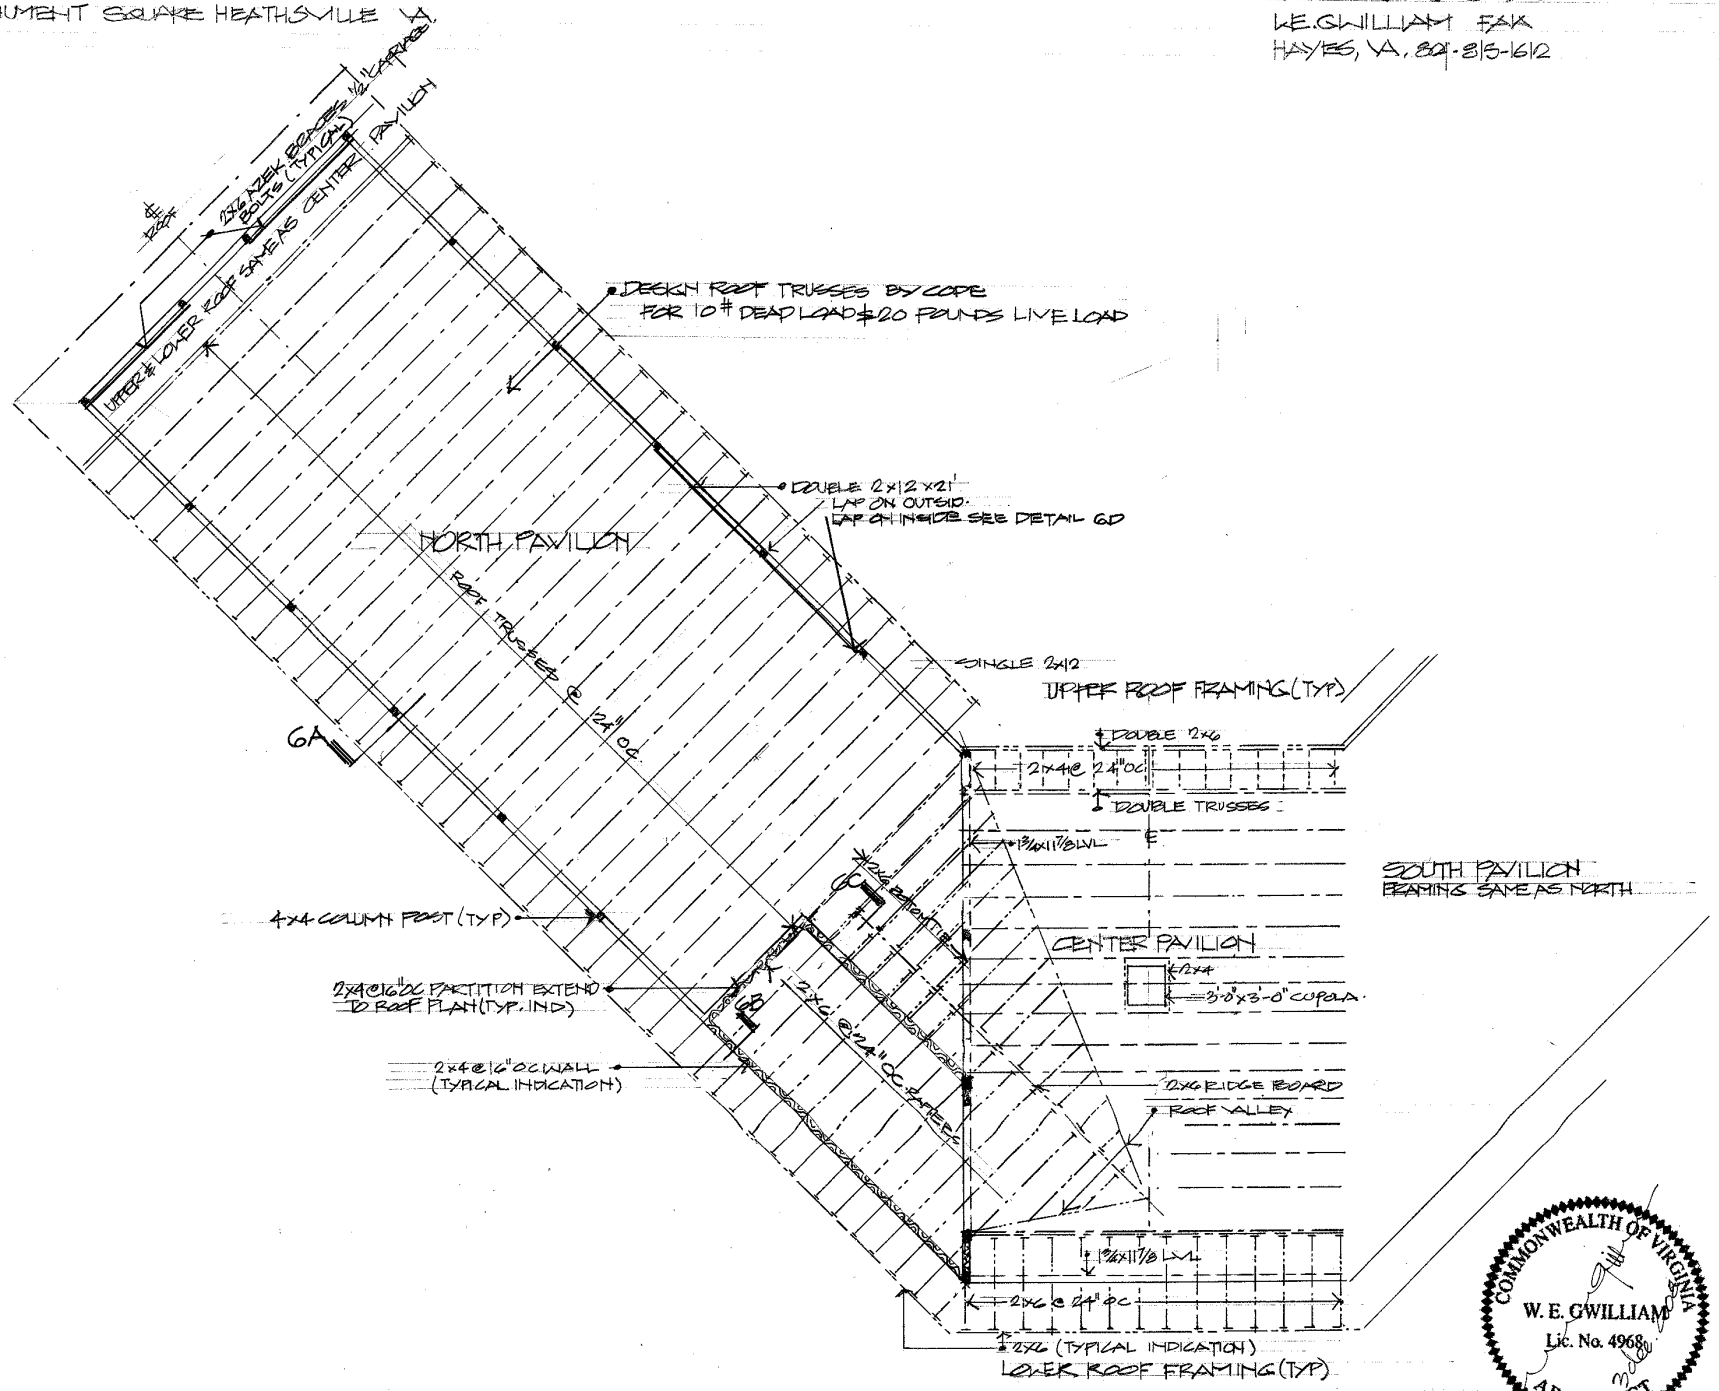

COMMONWEALTH OF VIRGINIA
W. E. GWILLIAM
Lic. No. 4968
ARCHITECT

ROOF FRAMING PLAN 1/8" SCALE

DRAWING NUMBER 3

NORTHUMBERLAND FARMERS MARKET PAVILION

MONUMENT SQUARE, HEATHSVILLE VA.

W.E. GWILLIAM FAIA
HAYES VA, 804-815-1612

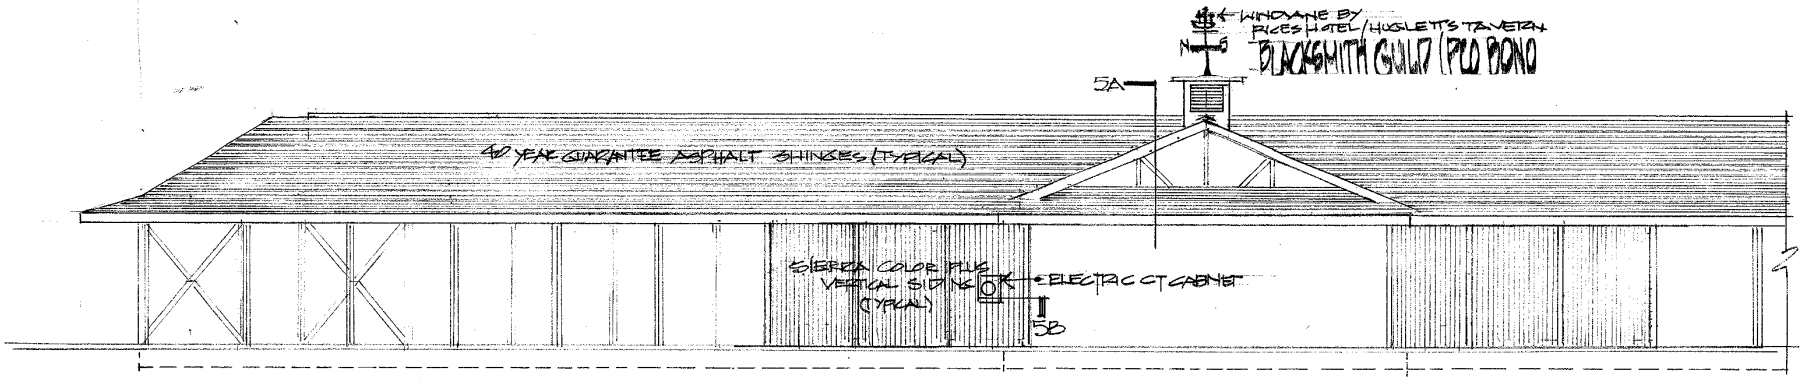

PARTIAL SOUTHWEST ELEVATION 1/8" SCALE

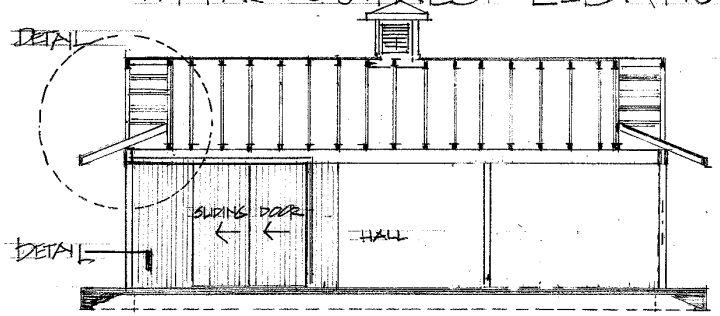

SECTION 1/8" SCALE

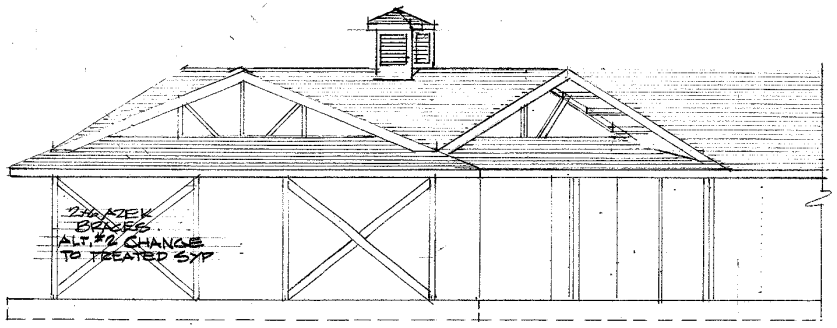

PARTIAL EAST ELEVATION 1/8" SCALE

COMMONWEALTH OF VIRGINIA
W. E. GWILLIAM
Lic. No. 4968
ARCHITECT

DRAWING NUMBER 4

NORTHUMBERLAND FARMERS MARKET PAVILION

MONUMENT SQUARE HEATHSVILLE, VA

W.E. GWILLIAM FAIA
HAYES VA. 804-815-1612

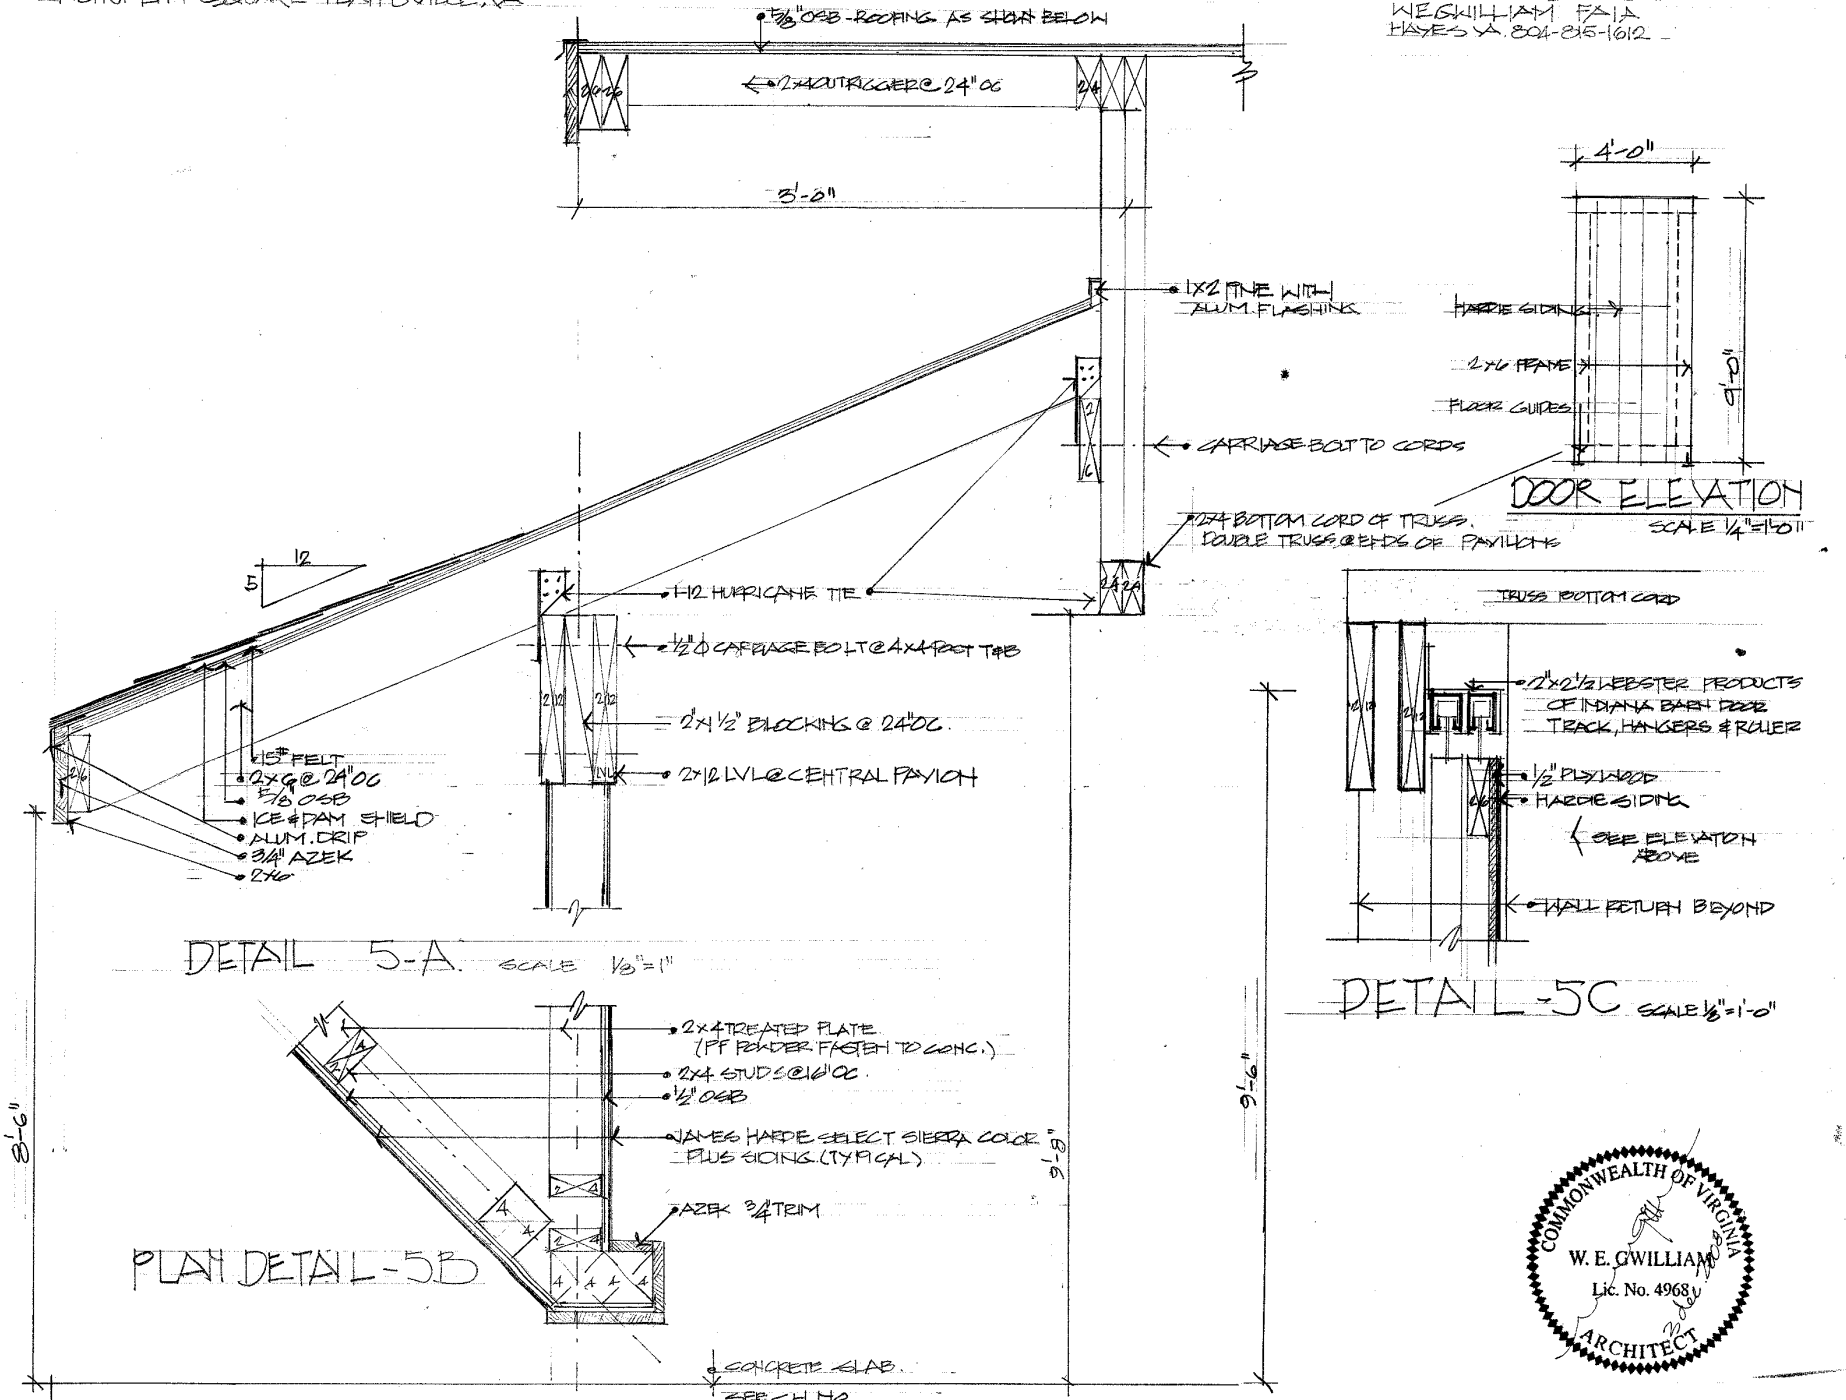

COMMONWEALTH OF VIRGINIA
W. E. GWILLIAM
Lic. No. 4968
ARCHITECT

DRAWING NUMBER 5

NORTHUMBERLAND FARMERS MARKET PAVILION

MONUMENT PLACE, HEATHSVILLE, VA.

W.E. GWILLIAM FAIA
HAYES, VA. 804-815-1612

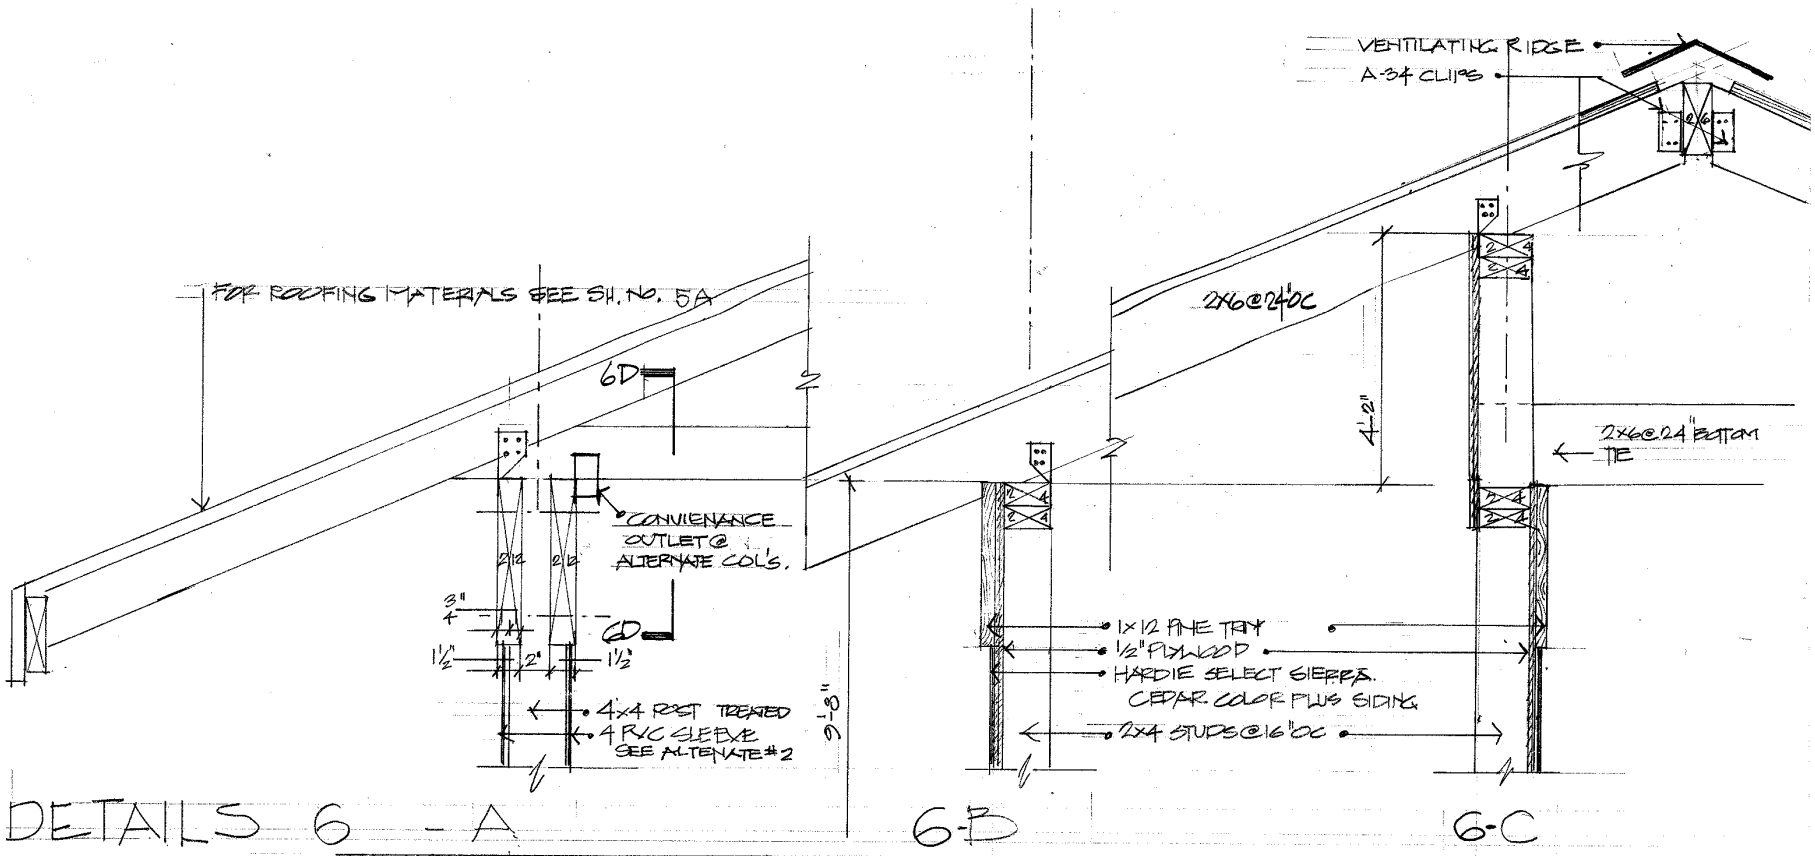

DETAILS 6 - A 6-B 6-C

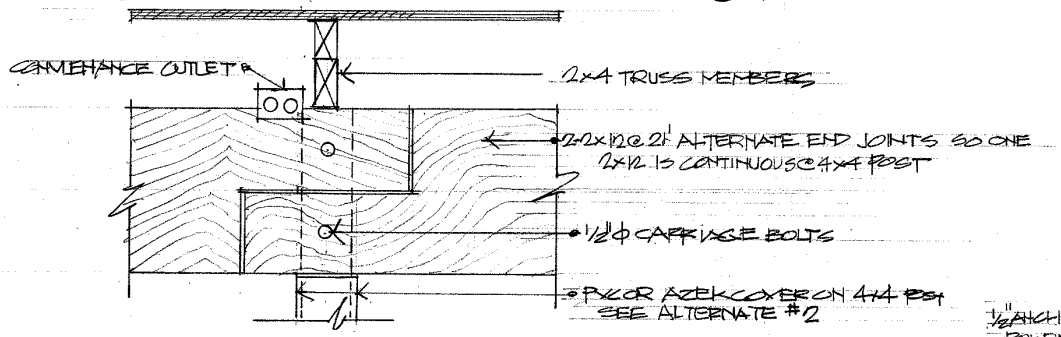

6-D

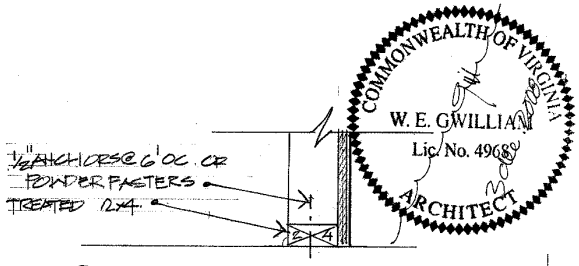

6C

COMMONWEALTH OF VIRGINIA
W. E. GWILLIAM
Lic. No. 4968
ARCHITECT

DRAWING NUMBER 6